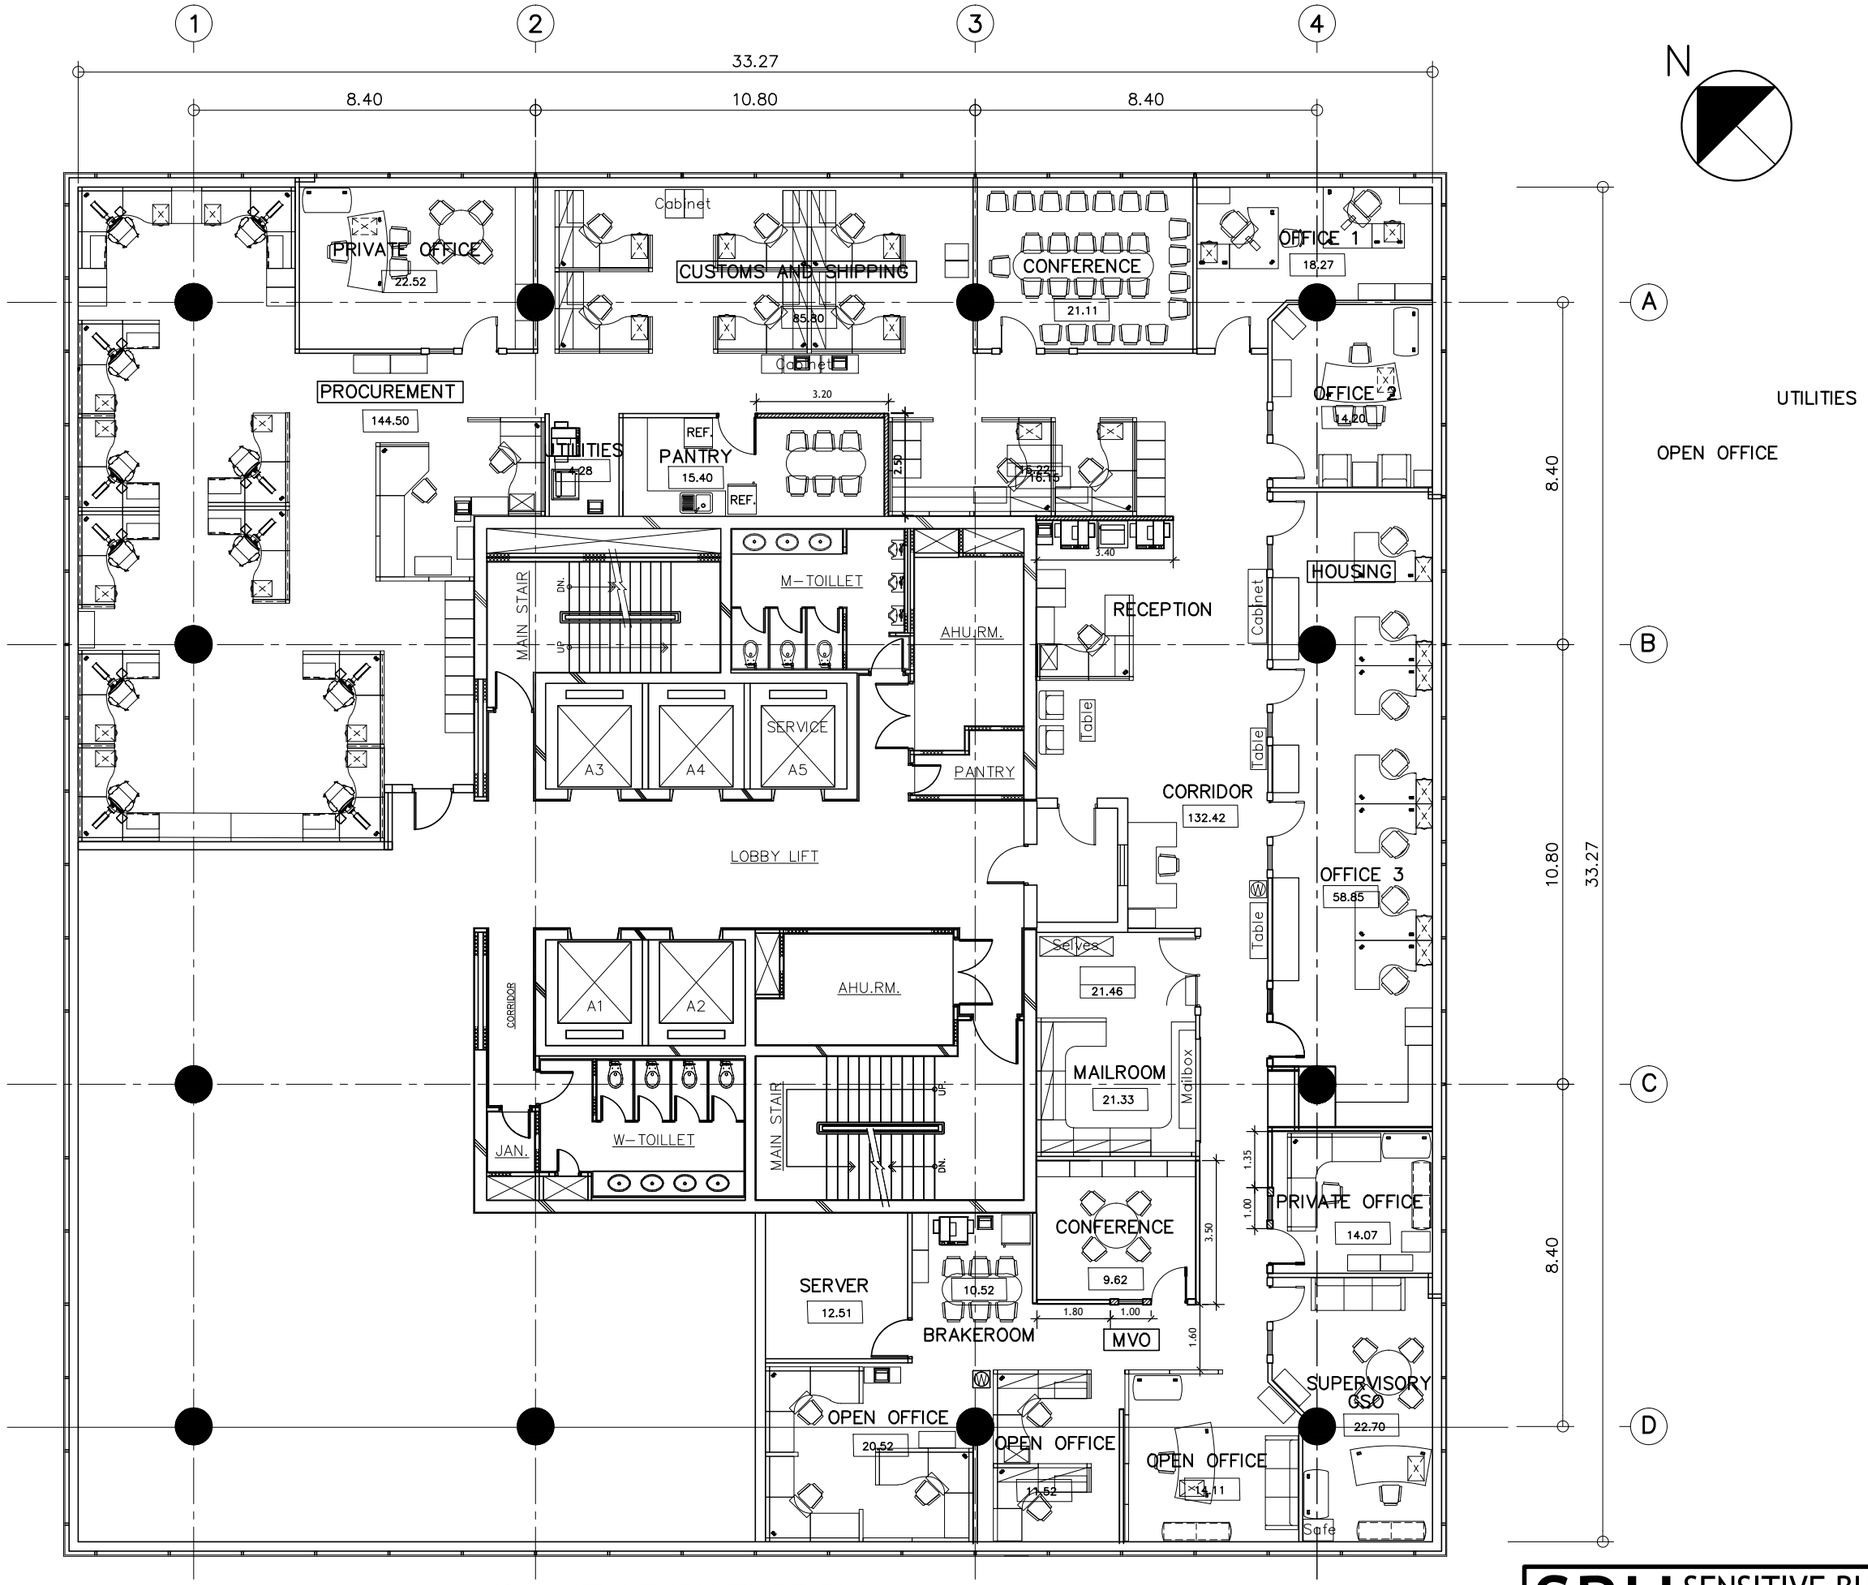

1 A000 A000 NEW FURNITURE PLAN
SCALE 1:150

SBU SENSITIVE BUT UNCLASSIFIED

DEPARTMENT OF STATE
UNITED STATES OF AMERICA

FACILITIES MANAGEMENT
BANGKOK THAILAND

THIS DOCUMENT IS THE PROPERTY OF THE U.S. GOVERNMENT. FURTHER REPRODUCTION AND/OR DISTRIBUTION IS PROHIBITED WITHOUT THE EXPRESS WRITTEN PERMISSION OF: OFFICE OF OVERSEAS BUILDINGS OPERATIONS, U.S. DEPARTMENT OF STATE, WASHINGTON DC, 20522-0620. INFORMATION ON THIS DOCUMENT IS NOT TO BE ALTERED EXCEPT WITH THE WRITTEN APPROVAL OF THE INDIVIDUAL WHOSE SEAL APPEARS HEREON.

APPROVED BY

DATE: / /

FACILITIES MANAGEMENT ACKNOWLEDGEMENT

DATE: / /

REV. NO.	DATE	DESCRIPTION

ARCHITECT: FACILITIES MANAGEMENT

ENGINEER(S): FACILITIES MANAGEMENT

PROJECT TITLE: GSO OFFICE RENOVATION 5th FLOOR, GPF BUILDING

DRAWING TITLE: NEW FURNITURE PLAN:

DRAWN BY: VJ	DATE: AUG 14, 2019
CHECKED BY: SS.	DATE: AUG 14, 2019

SCALE: 1:150

DWG NO.: A-06

CADD FILE: GSO_13AUG2019.dwg