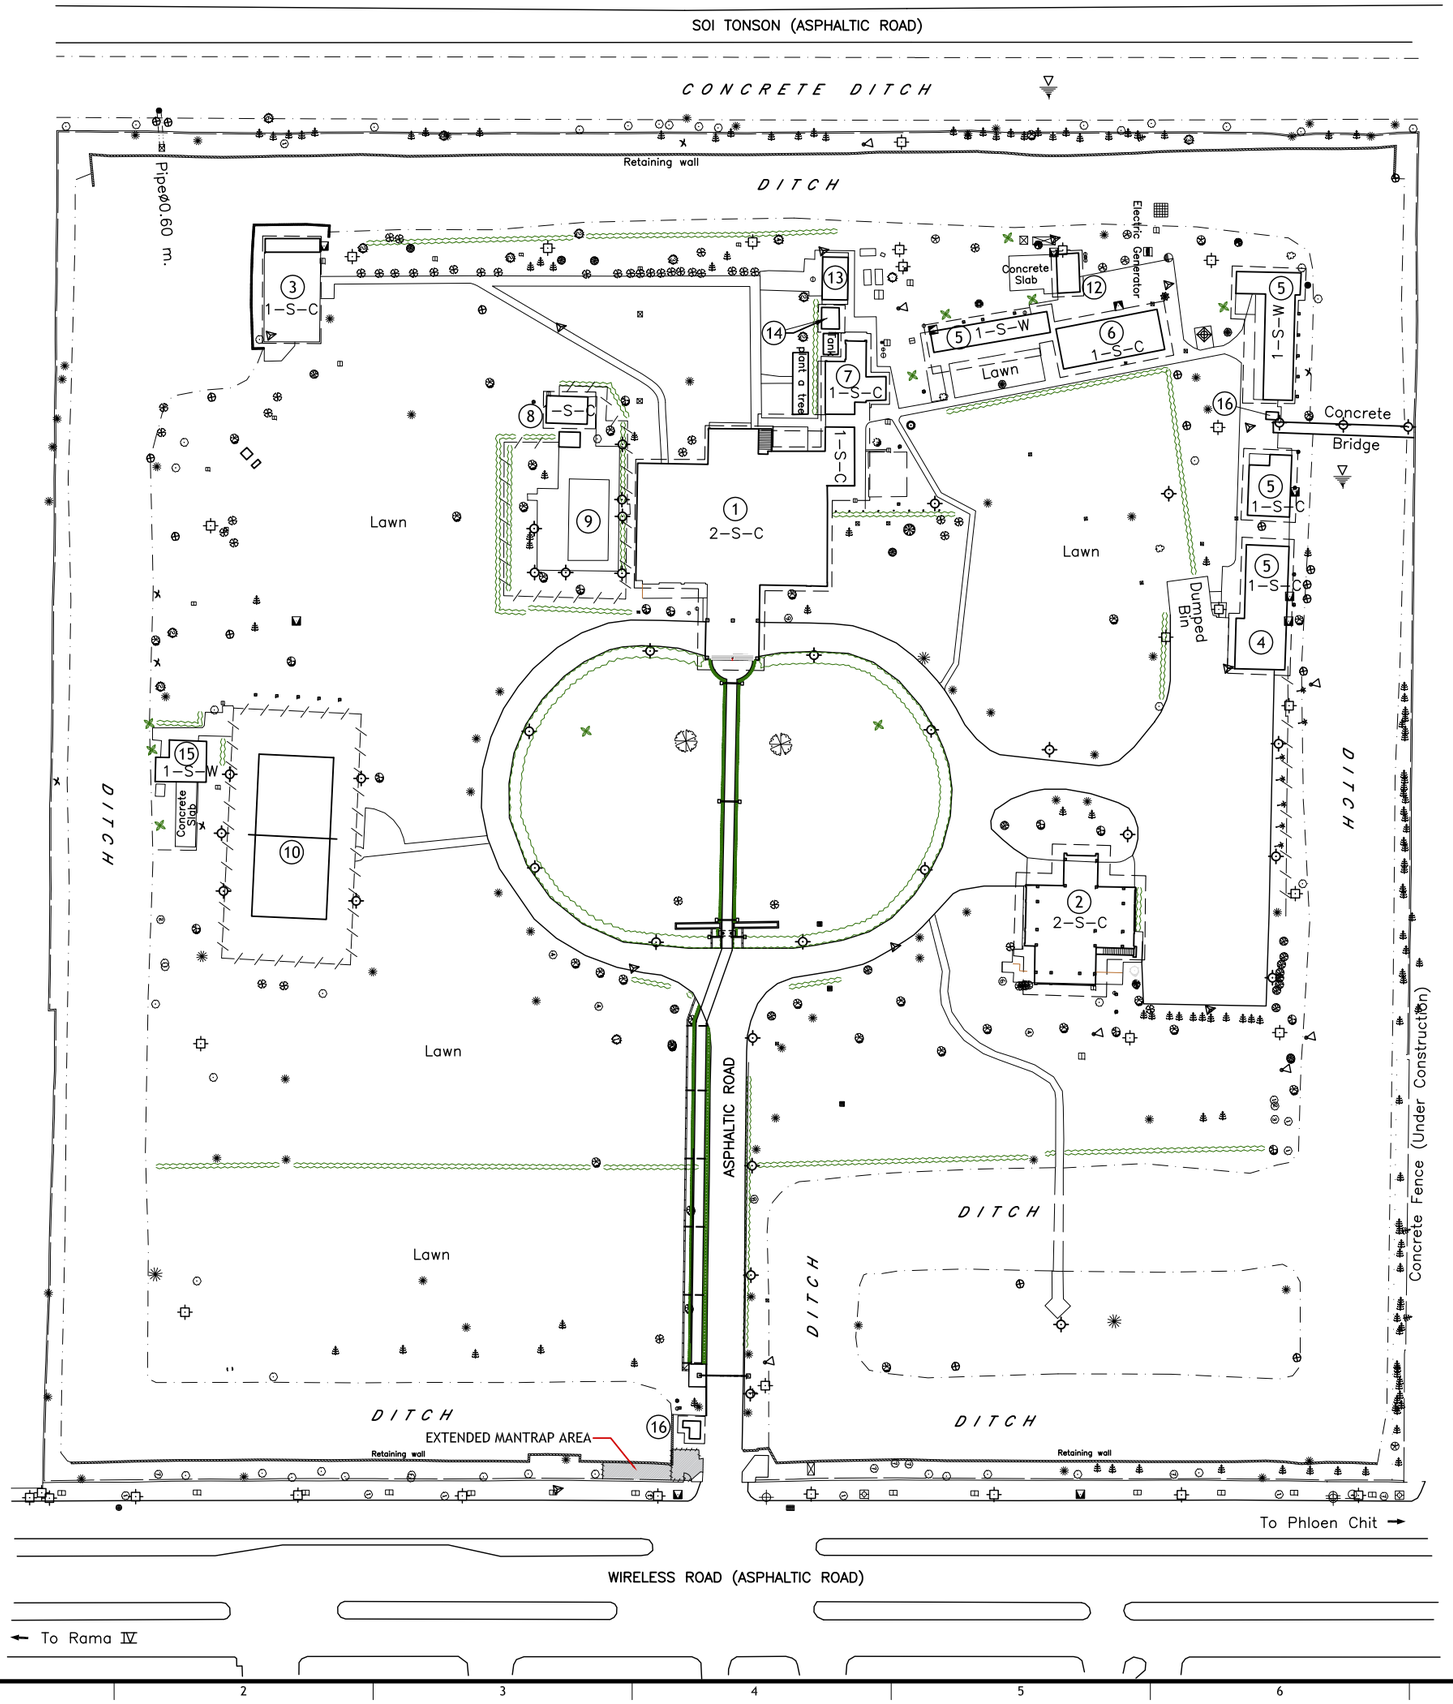


## BUILDING CODE:

1. MAIN HOUSE
2. GUEST HOUSE
3. SALA
4. GARAGE
5. SERVANT'S QUARTERS
6. STORAGE & LAUNDRY
7. KITCHEN
8. CABANA
9. SWIMMING POOL
10. TENNIS COURT
11. GUARD HOUSE
12. SERVANT'S REST ROOM
13. GENERATOR HOUSE
14. WATER PUMP
15. GARDENER HOUSE
16. GUARD BOOTH

0 5 10 25m
SCALE = 1:900

N

**SBU** SENSITIVE BUT UNCLASSIFIED

DEPARTMENT OF STATE
UNITED STATES OF AMERICA

FACILITIES MANAGEMENT
BANGKOK THAILAND

THIS DOCUMENT IS THE PROPERTY OF THE U.S. GOVERNMENT. FURTHER REPRODUCTION AND/OR DISTRIBUTION IS PROHIBITED WITHOUT THE EXPRESS WRITTEN PERMISSION OF: OFFICE OF OVERSEAS BUILDINGS OPERATIONS, U.S. DEPARTMENT OF STATE, WASHINGTON DC, 20522-0620. INFORMATION ON THIS DOCUMENT IS NOT TO BE ALTERED EXCEPT WITH THE WRITTEN APPROVAL OF THE INDIVIDUAL WHOSE SEAL APPEARS HEREON.

APPROVED BY

DATE: / /

FACILITIES MANAGEMENT ACKNOWLEDGEMENT

DATE: / /

| REV. NO. | DATE | DESCRIPTION |
|---|---|---|

ARCHITECT: FACILITIES MANAGEMENT

ENGINEER(S): FACILITIES MANAGEMENT

PROJECT TITLE: THE AMBASSADOR'S RESIDENCE COMPOUND (CMR)

DRAWING TITLE: SITE PLAN

| | |
|---|---|
| DRAWN BY: AS. | DATE: NOV 30, 17 |
| CHECKED BY: SS. | DATE: NOV 30, 17 |

SCALE: 1:900

DWG NO.: A-000

CADD FILE: CMR-Site Plan-New Walkway.dwg