GPF 4TH FLOOR - APHIS OFFICE (EXISTING LAYOUT)

SBU SENSITIVE BUT UNCLASSIFIED

DEPARTMENT OF STATE
UNITED STATES OF AMERICA

FACILITIES MANAGEMENT

BANGKOK THAILAND

THIS DOCUMENT IS THE PROPERTY OF THE U.S. GOVERNMENT. FURTHER REPRODUCTION AND/OR DISTRIBUTION IS PROHIBITED WITHOUT THE EXPRESS WRITTEN PERMISSION OF: OFFICE OF OVERSEAS BUILDINGS OPERATIONS, U.S. DEPARTMENT OF STATE, WASHINGTON DC, 20522-0620. INFORMATION ON THIS DOCUMENT IS NOT TO BE ALTERED EXCEPT WITH THE WRITTEN APPROVAL OF THE INDIVIDUAL WHOSE SEAL APPEARS HEREON.

APPROVED BY

DATE: / /

FACILITIES MANAGEMENT ACKNOWLEDGEMENT

DATE: / /

REV. NO.	DATE	DESCRIPTION

ARCHITECT: FACILITIES MANAGEMENT

ENGINEER(S): FACILITIES MANAGEMENT

PROJECT TITLE: APHIS OFFICE RENOVATION FY 2020

DRAWING TITLE: EXISTING LAYOUT

DRAWN BY: AS. DATE: MMM DD, YY

CHECKED BY: SS. DATE: MMM DD, YY

SCALE: 1:150

DWG NO.: A-01

CADD FILE: GPF-20-APHIS Office Renovation.dwg

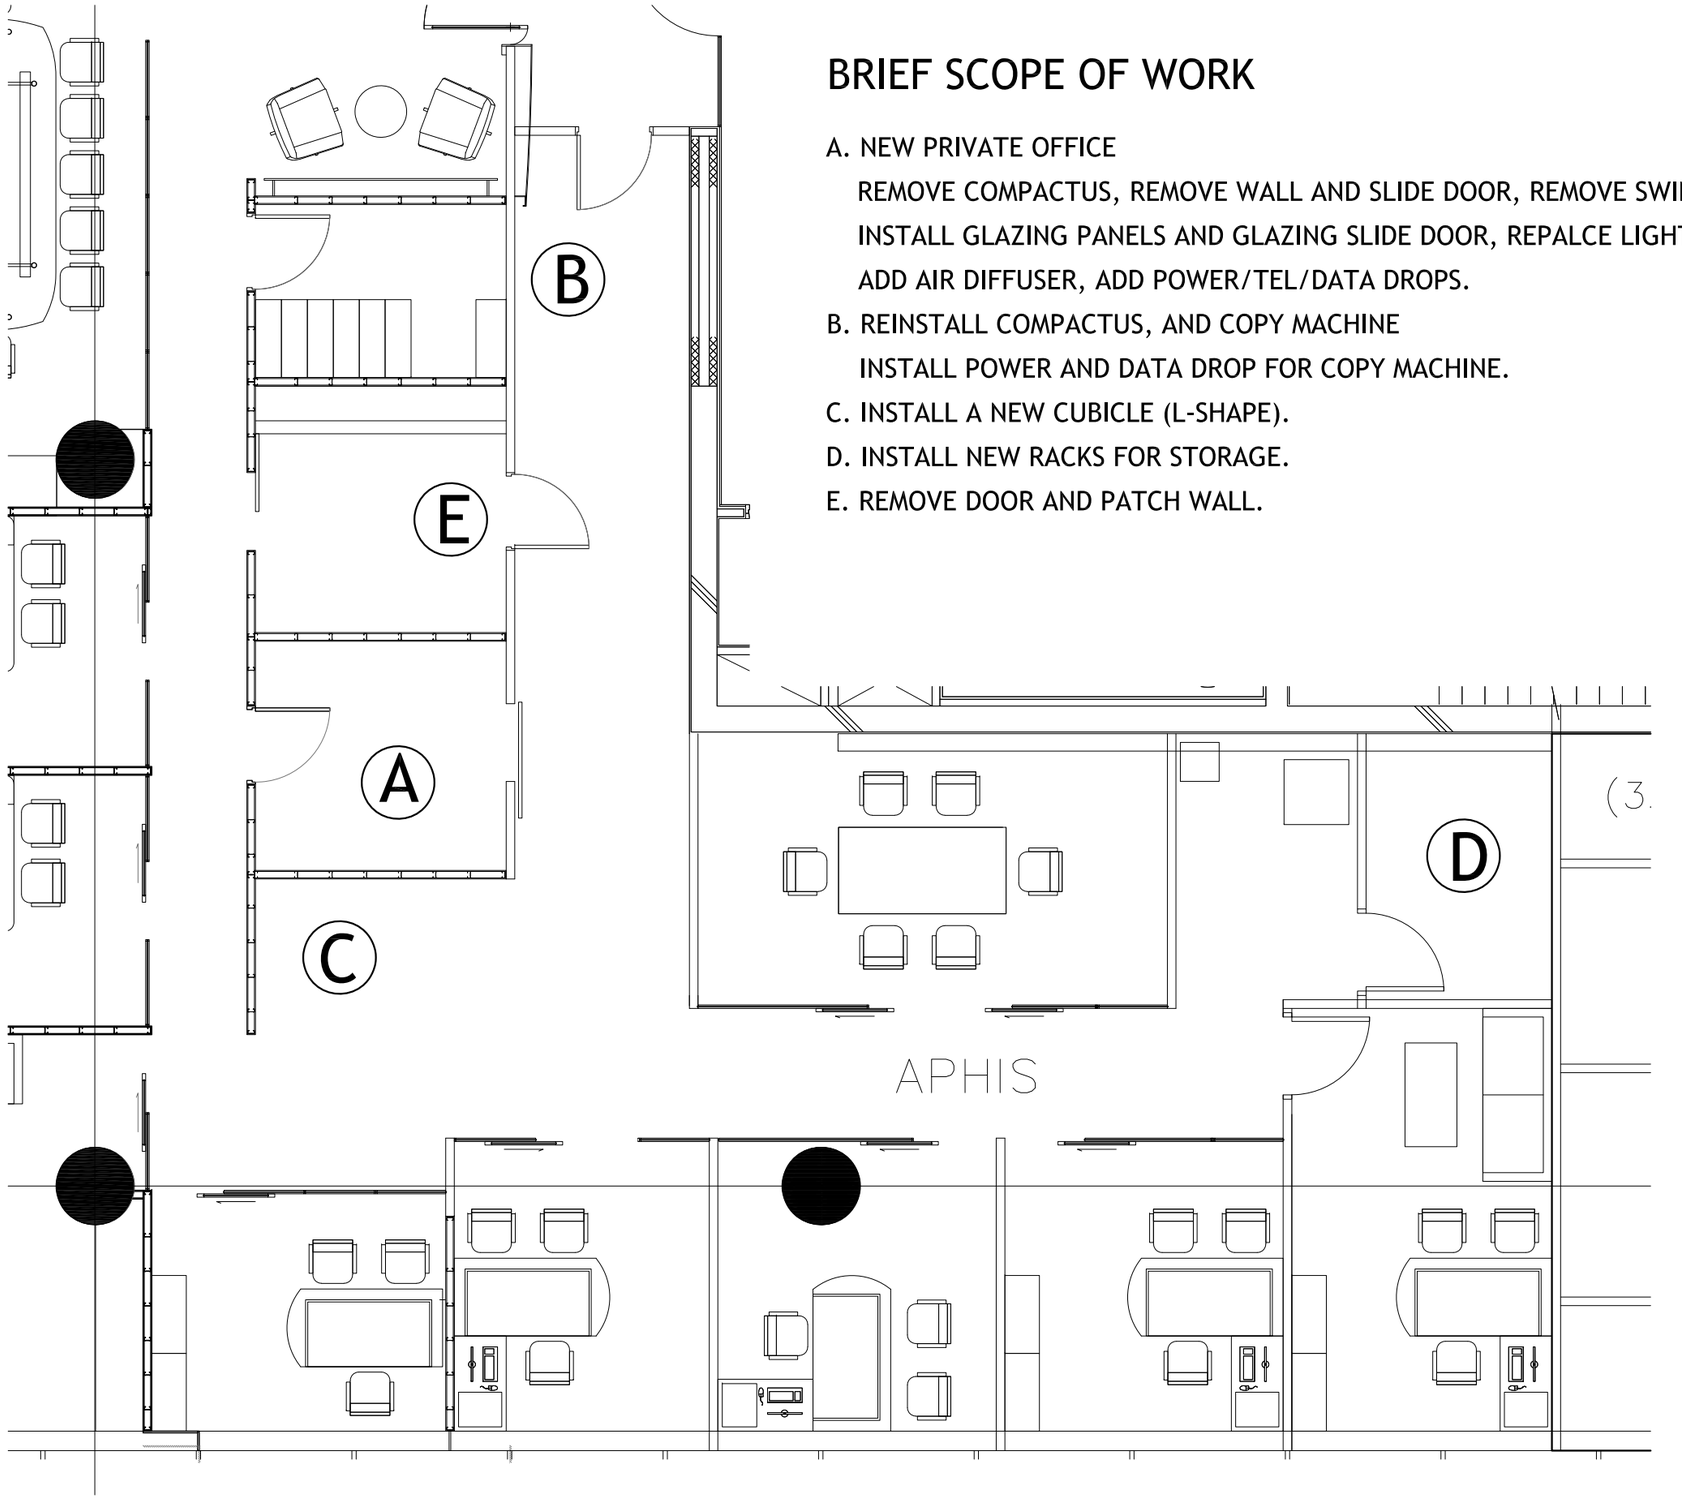

BRIEF SCOPE OF WORK

A. NEW PRIVATE OFFICE
REMOVE COMPACTUS, REMOVE WALL AND SLIDE DOOR, REMOVE SWING DOOR TO FAS, INSTALL GLAZING PANELS AND GLAZING SLIDE DOOR, REPALCE LIGHTING FIXTURES, ADD AIR DIFFUSER, ADD POWER/TEL/DATA DROPS.

B. REINSTALL COMPACTUS, AND COPY MACHINE
INSTALL POWER AND DATA DROP FOR COPY MACHINE.

C. INSTALL A NEW CUBICLE (L-SHAPE).

D. INSTALL NEW RACKS FOR STORAGE.

E. REMOVE DOOR AND PATCH WALL.

GPF 4TH FLOOR - APHIS OFFICE (EXISTING LAYOUT)

SBU SENSITIVE BUT UNCLASSIFIED

FACILITIES MANAGEMENT
BANGKOK THAILAND

THIS DOCUMENT IS THE PROPERTY OF THE U.S. GOVERNMENT. FURTHER REPRODUCTION AND/OR DISTRIBUTION IS PROHIBITED WITHOUT THE EXPRESS WRITTEN PERMISSION OF: OFFICE OF OVERSEAS BUILDINGS OPERATIONS, U.S. DEPARTMENT OF STATE, WASHINGTON DC, 20522-0620. INFORMATION ON THIS DOCUMENT IS NOT TO BE ALTERED EXCEPT WITH THE WRITTEN APPROVAL OF THE INDIVIDUAL WHOSE SEAL APPEARS HEREON.

APPROVED BY

DATE: / /

FACILITIES MANAGEMENT ACKNOWLEDGEMENT

DATE: / /

REV. NO.	DATE	DESCRIPTION

ARCHITECT: FACILITIES MANAGEMENT

ENGINEER(S): FACILITIES MANAGEMENT

PROJECT TITLE: APHIS OFFICE RENOVATION FY 2020

DRAWING TITLE: EXISTING LAYOUT

DRAWN BY: AS. DATE: MMM DD, YY

CHECKED BY: SS. DATE: MMM DD, YY

SCALE: 1:150

DWG NO.: A-02

CADD FILE: GPF-20-APHIS Office Renovation.dwg

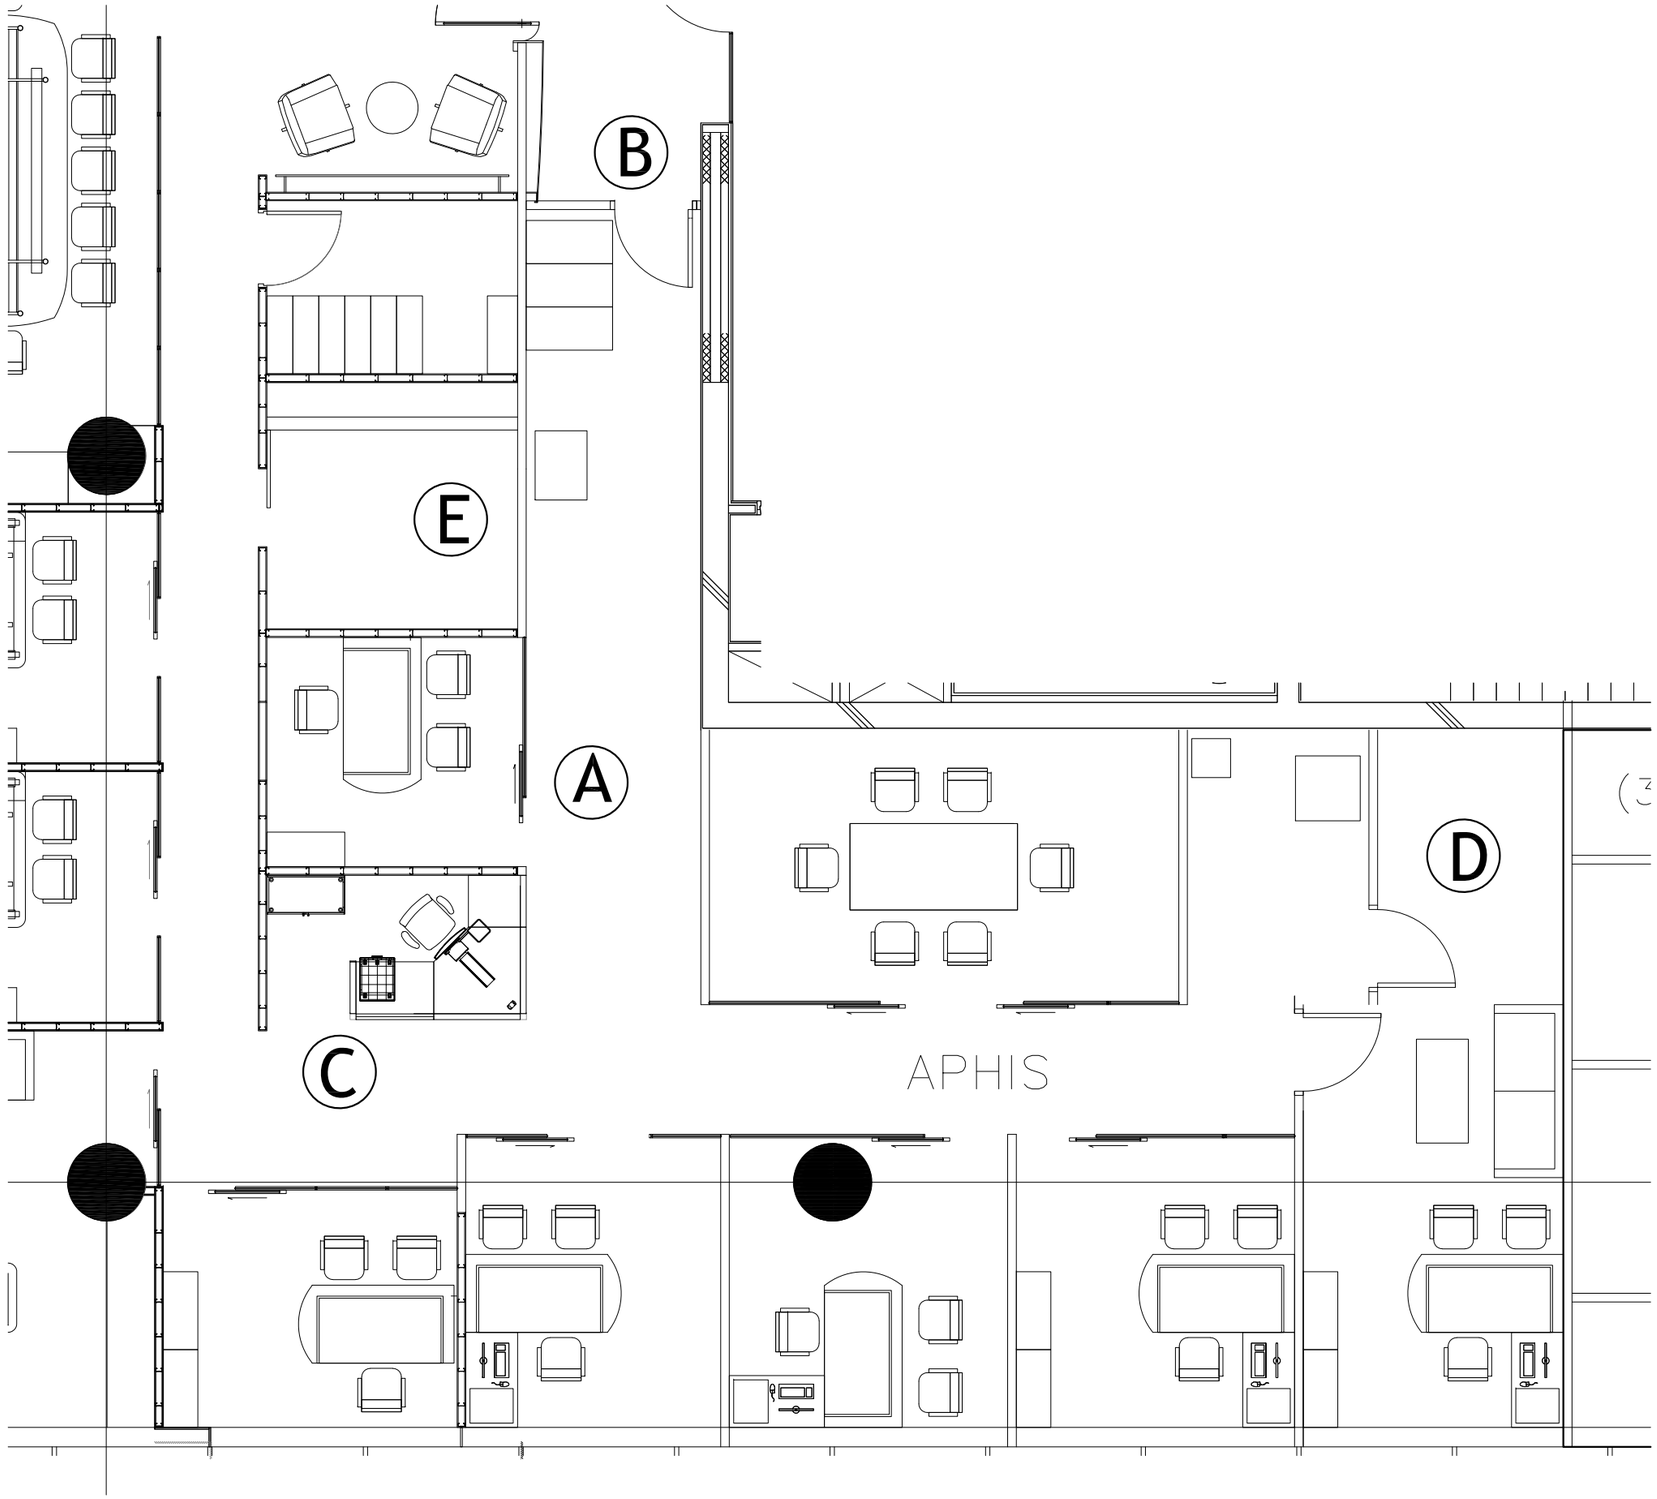

GPF 4TH FLOOR - APHIS OFFICE (NEW LAYOUT)

SBU SENSITIVE BUT UNCLASSIFIED

DEPARTMENT OF STATE
UNITED STATES OF AMERICA

FACILITIES MANAGEMENT

BANGKOK THAILAND

THIS DOCUMENT IS THE PROPERTY OF THE U.S. GOVERNMENT. FURTHER REPRODUCTION AND/OR DISTRIBUTION IS PROHIBITED WITHOUT THE EXPRESS WRITTEN PERMISSION OF: OFFICE OF OVERSEAS BUILDINGS OPERATIONS, U.S. DEPARTMENT OF STATE, WASHINGTON DC, 20522-0620. INFORMATION ON THIS DOCUMENT IS NOT TO BE ALTERED EXCEPT WITH THE WRITTEN APPROVAL OF THE INDIVIDUAL WHOSE SEAL APPEARS HEREON.

APPROVED BY

DATE: / /

FACILITIES MANAGEMENT ACKNOWLEDGEMENT

DATE: / /

REV. NO.	DATE	DESCRIPTION

ARCHITECT: FACILITIES MANAGEMENT

ENGINEER(S): FACILITIES MANAGEMENT

PROJECT TITLE: APHIS OFFICE RENOVATION FY 2020

DRAWING TITLE: NEW LAYOUT

DRAWN BY: AS.	DATE: MMM DD, YY
CHECKED BY: SS.	DATE: MMM DD, YY

SCALE: 1:150

DWG NO.: A-03

CADD FILE: GPF-20-APHIS Office Renovation.dwg

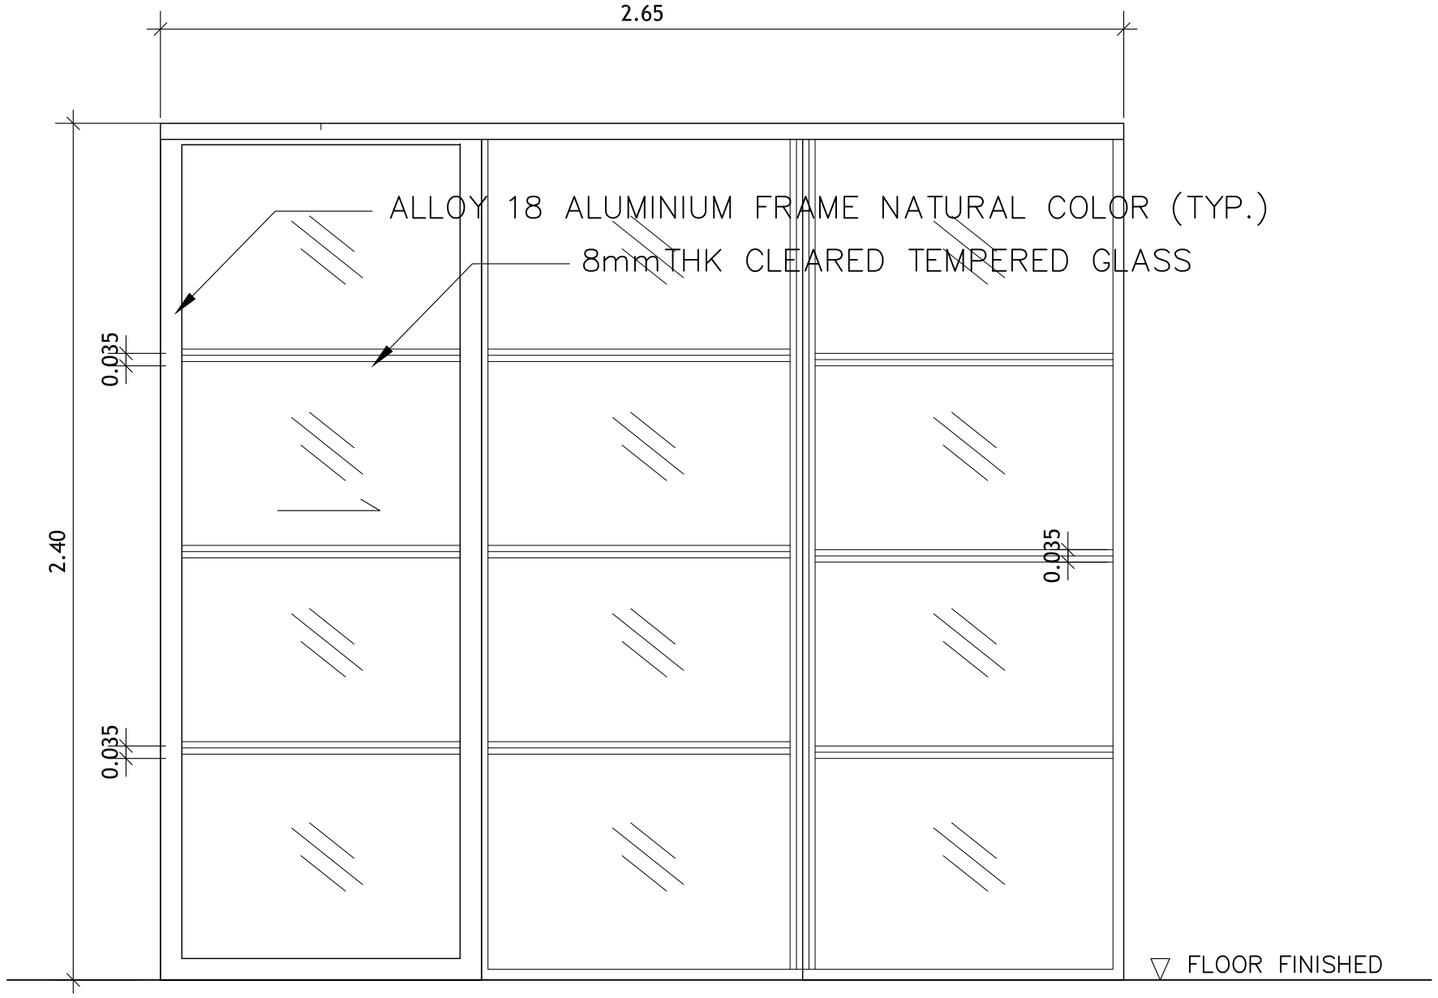

D1

GLAZING PANEL AND DOOR DETAILS

SBU SENSITIVE BUT UNCLASSIFIED

FACILITIES MANAGEMENT
BANGKOK THAILAND

THIS DOCUMENT IS THE PROPERTY OF THE U.S. GOVERNMENT. FURTHER REPRODUCTION AND/OR DISTRIBUTION IS PROHIBITED WITHOUT THE EXPRESS WRITTEN PERMISSION OF: OFFICE OF OVERSEAS BUILDINGS OPERATIONS, U.S. DEPARTMENT OF STATE, WASHINGTON DC, 20522-0620. INFORMATION ON THIS DOCUMENT IS NOT TO BE ALTERED EXCEPT WITH THE WRITTEN APPROVAL OF THE INDIVIDUAL WHOSE SEAL APPEARS HEREON.

APPROVED BY

DATE: / /

FACILITIES MANAGEMENT ACKNOWLEDGEMENT

DATE: / /

REV. NO.	DATE	DESCRIPTION

ARCHITECT: FACILITIES MANAGEMENT

ENGINEER(S): FACILITIES MANAGEMENT

PROJECT TITLE: APHIS OFFICE RENOVATION FY 2020

DRAWING TITLE: GLAZING PANEL AND DOOR DETAIL

DRAWN BY: AS.	DATE: JAN 21, 2020
CHECKED BY: SS.	DATE: JAN 21, 2020

SCALE: NTS.

DWG NO.: A-03

CADD FILE: GPF-20-APHIS Office Renovation.d